


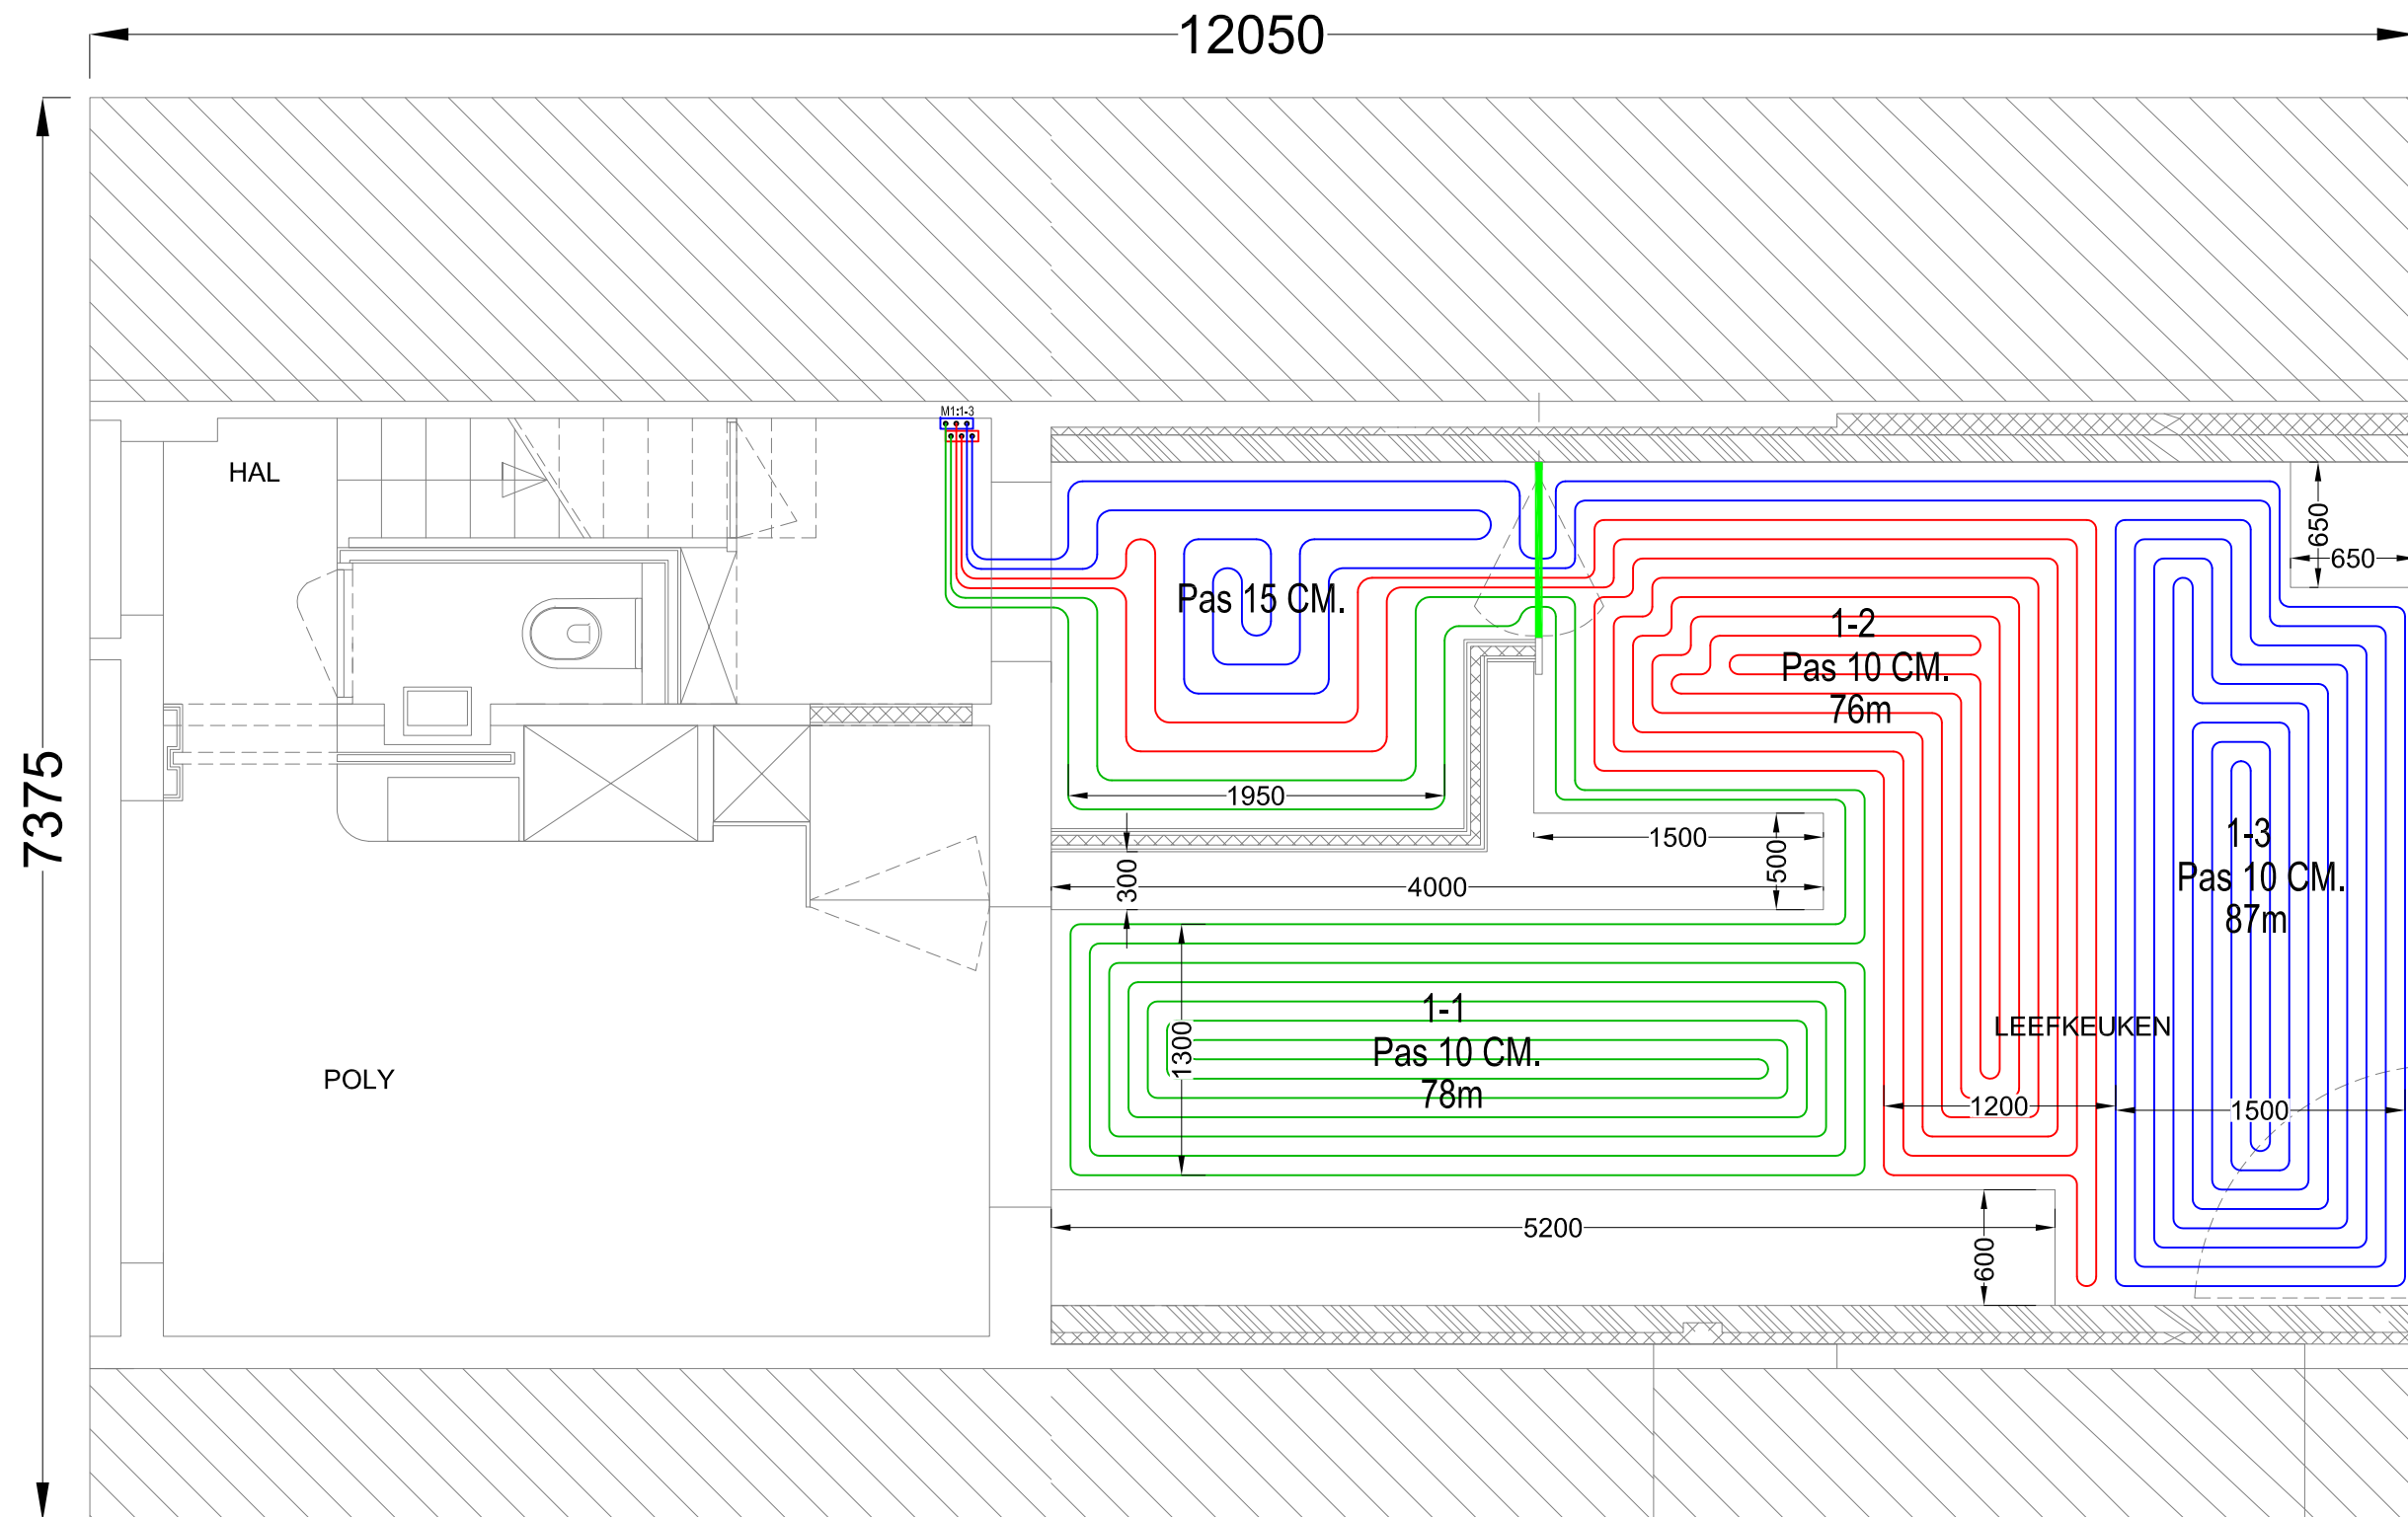

GROUND FLOOR

M1 = 30m²											
Kring	Ruimte	T° Ruimte	T° Aanvoer	ΔT°	T° Retour	Vermogen	Pas	Lengte	Debiet	ΔP	Afstelling
1-1	LEEFKEUKEN / BERGING	21 °C	35 °C	5 °C	30 °C	427 W	10 cm	78 m	84.3 l/h	5 kpa	1.5 l/min
1-2	LEEFKEUKEN / BERGING	21 °C	35 °C	5 °C	30 °C	427 W	10 cm	76 m	84.3 l/h	4.8 kpa	1.5 l/min
1-3	LEEFKEUKEN / BERGING	21 °C	35 °C	5 °C	30 °C	427 W	10 cm	87 m	84.3 l/h	5.5 kpa	1.5 l/min
								Total= 241 m			